O52
June 6, 2017

University of Oregon

Tykeson Hall

June 2017

SITE PLAN

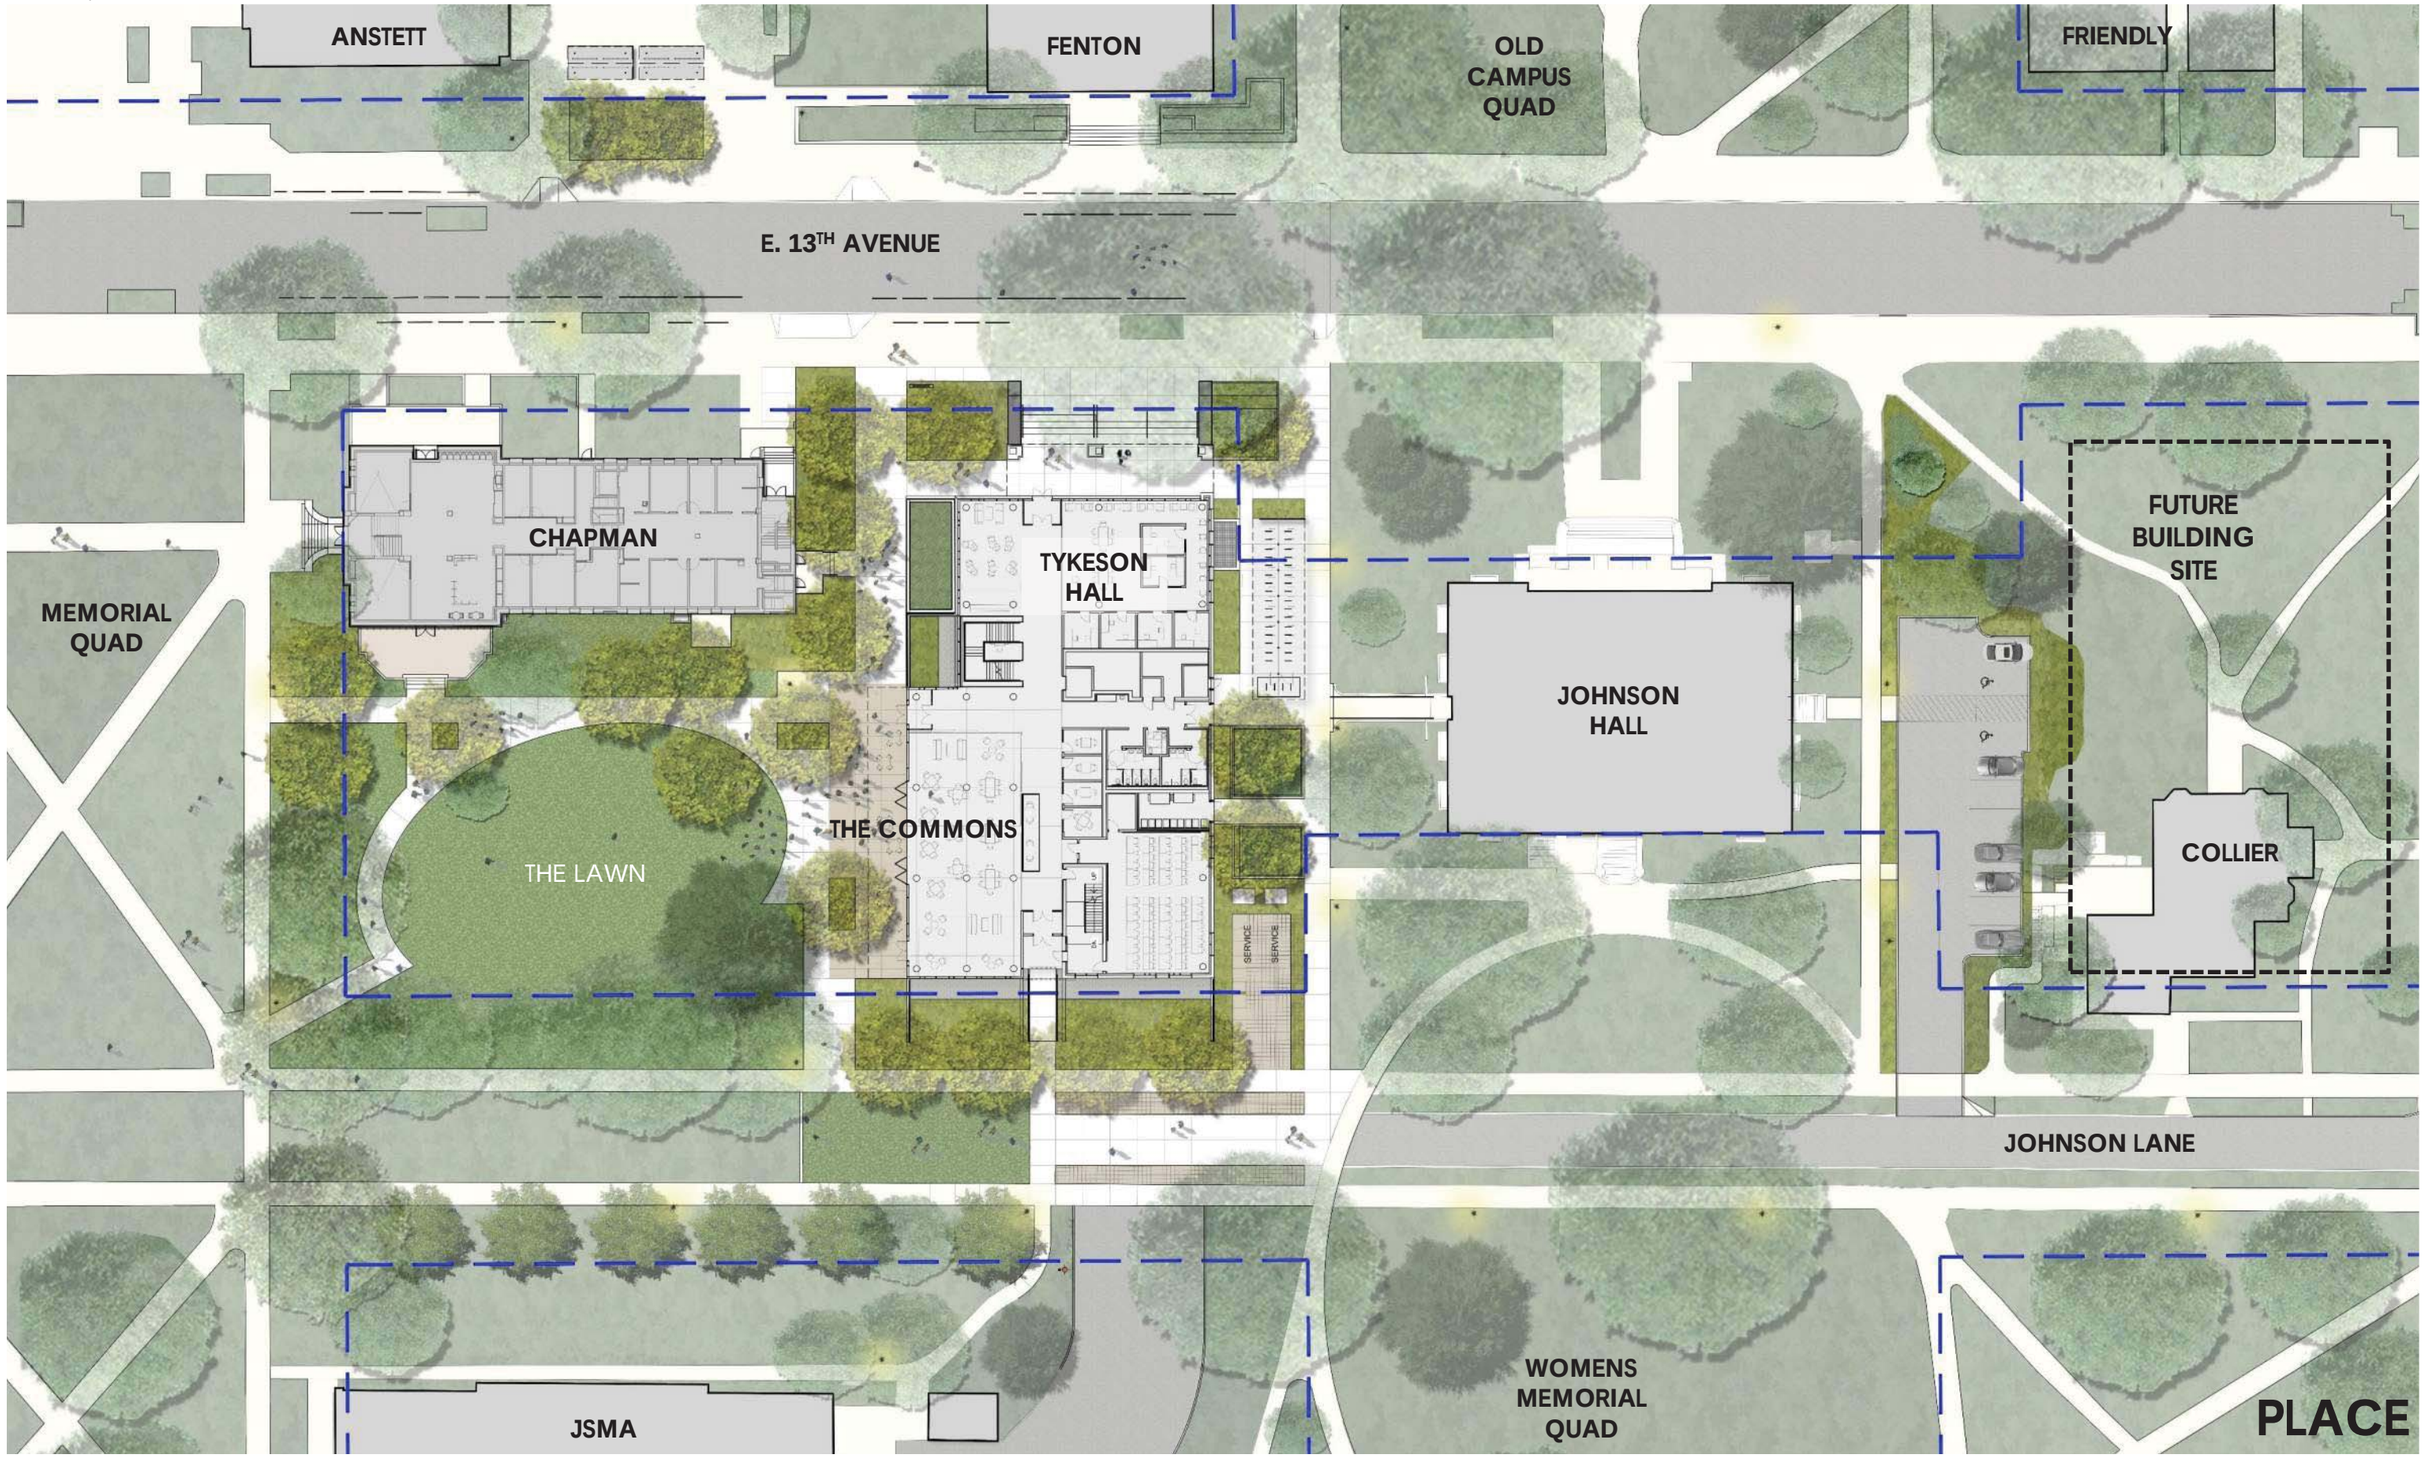
ANSTETT
FENTON
OLD CAMPUS QUAD
FRIENDLY
E. 13TH AVENUE
CHAPMAN
TYKESON HALL
MEMORIAL QUAD
JOHNSON HALL
FUTURE BUILDING SITE
THE COMMONS
THE LAWN
COLLIER
SERVICE
SERVICE
JOHNSON LANE
WOMENS MEMORIAL QUAD
JSMA
PLACE

O52

June 6, 2017

LEVEL B - 13,549 GSF

100-Seat Flat Floor Classroom

Scale: 1/16” = 1’-0”

O52

June 6, 2017

LEVEL 1 - 13,034 GSF

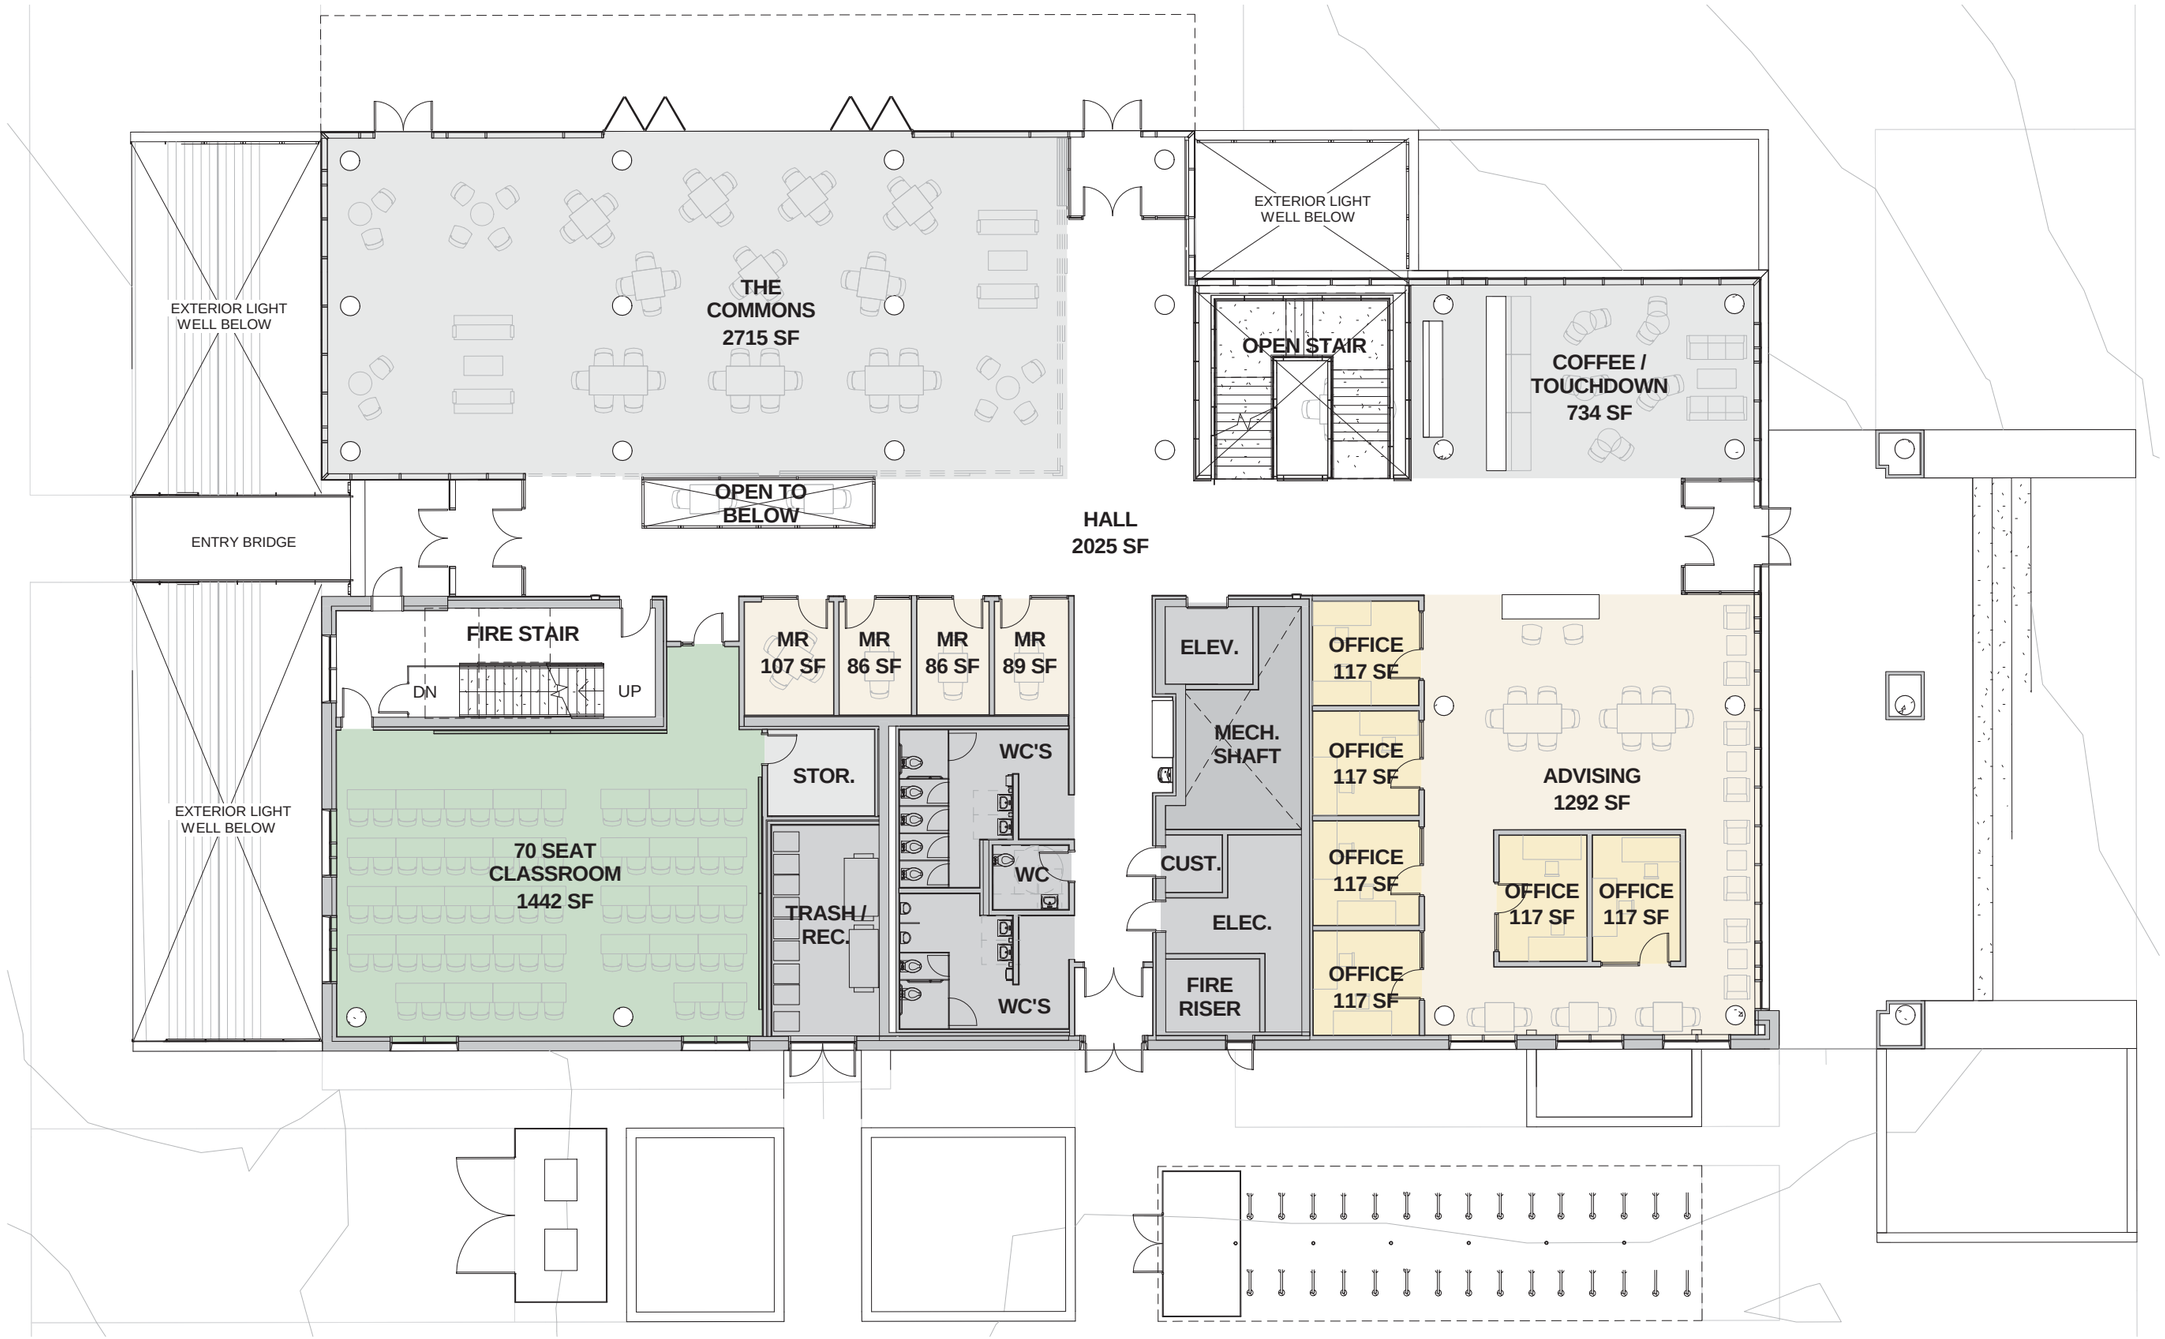

Scale: 1/16” = 1’-0”

O52

June 6, 2017

LEVEL 2 - 13,644 GSF

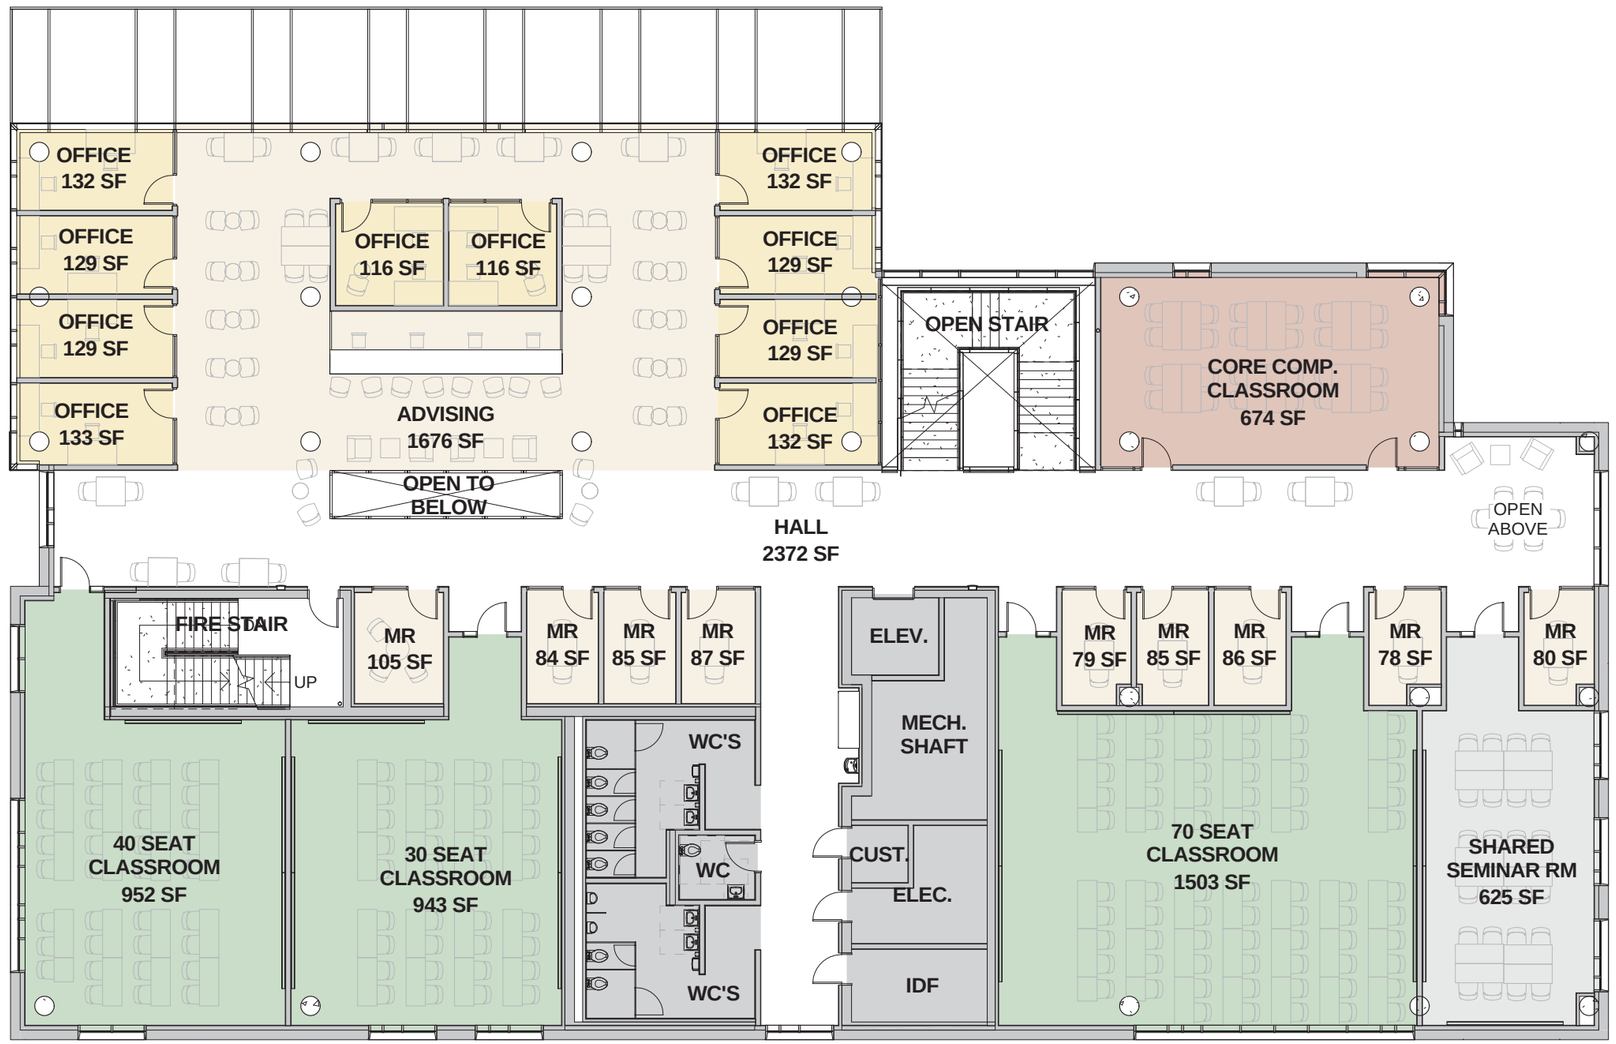

Scale: 1/16” = 1’-0”

O52

June 6, 2017

LEVEL 3 - 11,988 GSF

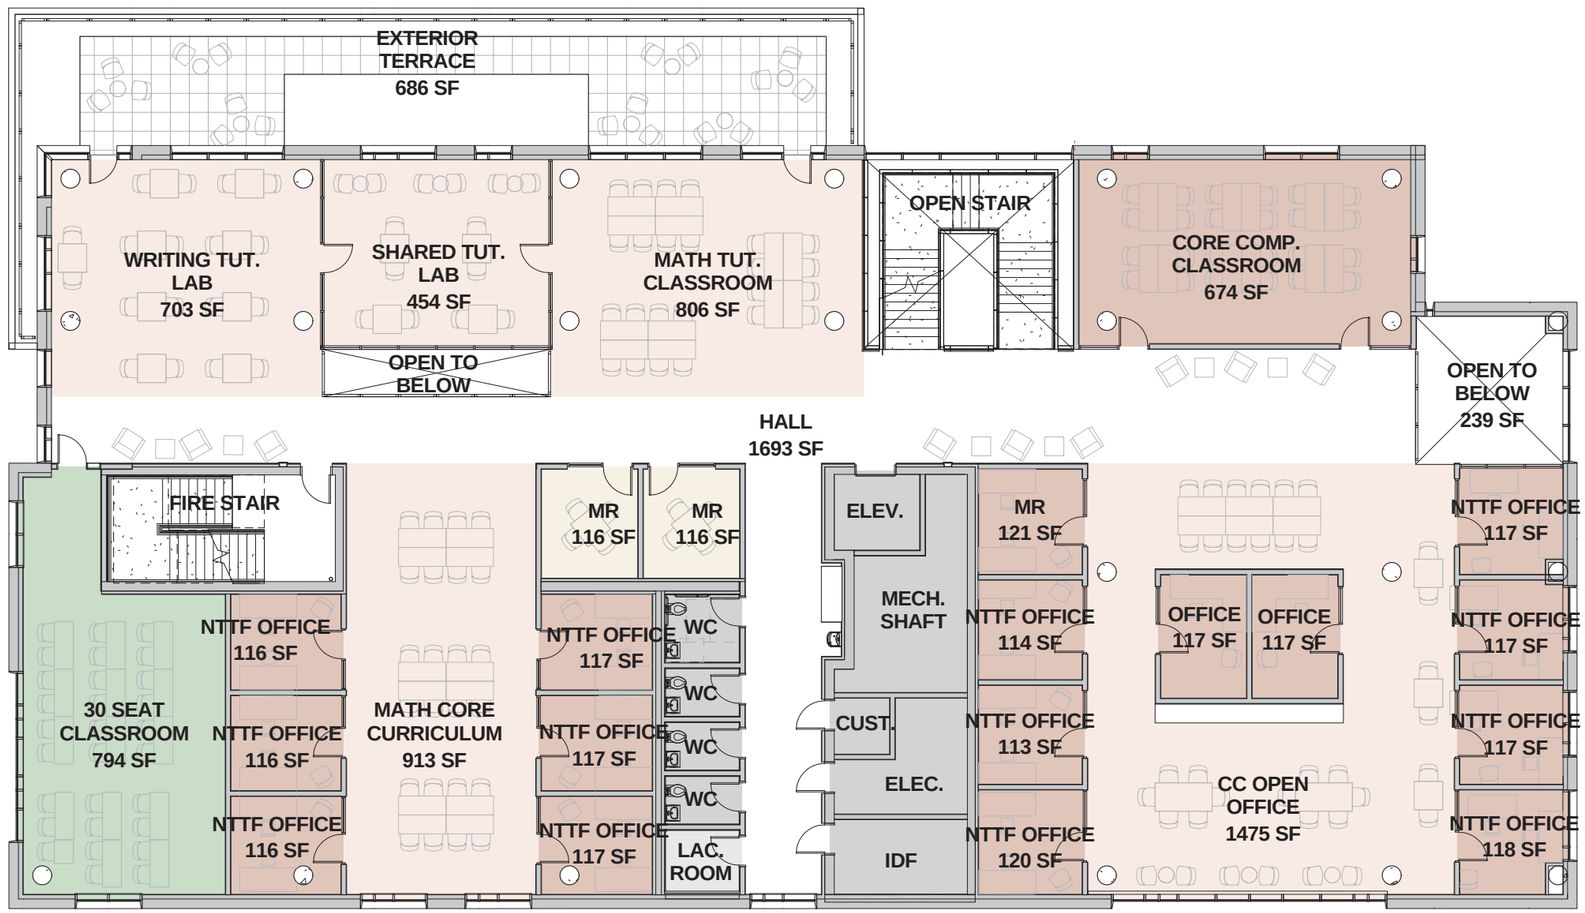

Scale: 1/16” = 1’-0”

NS - SECTION

SW EXTERIOR RENDERING

Terra Cotta Palette 1

NW EXTERIOR RENDERING

Terra Cotta Palette 1